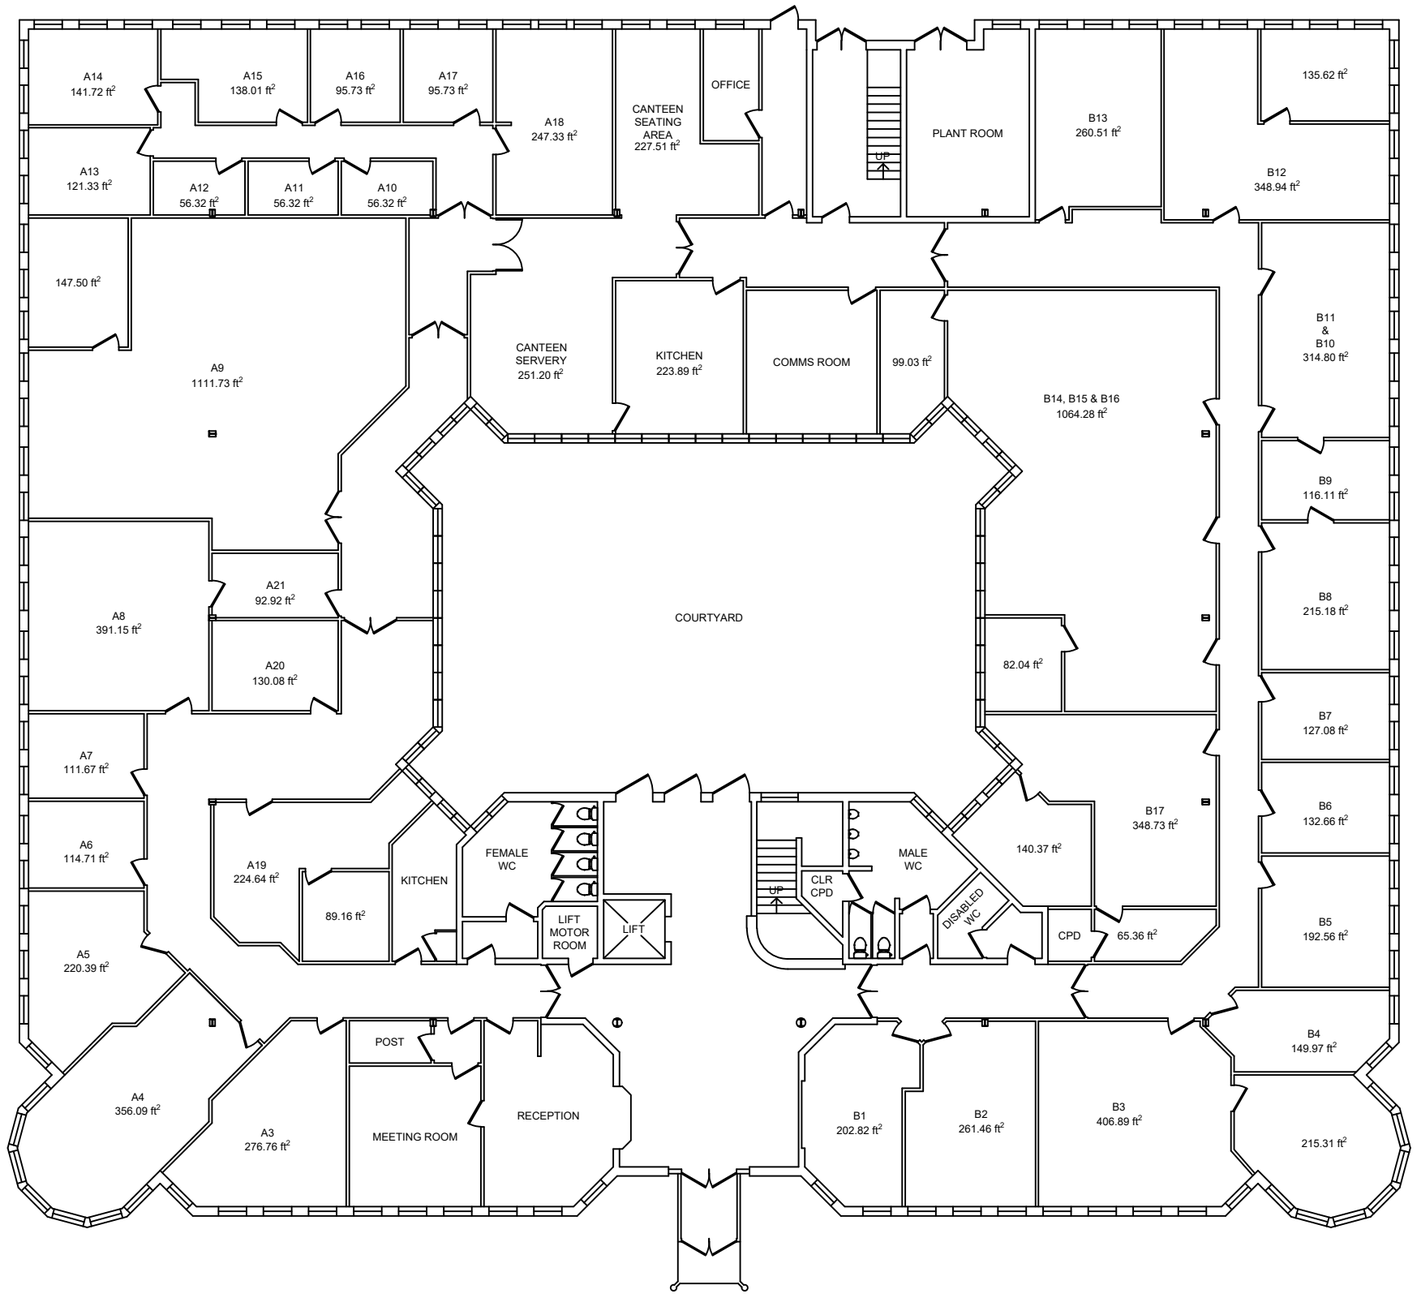

Rev	Date	Details	Chkd
A	31.07.17	OFFICE LAYOUTS AMENDED	KB

ORIGINAL CAD SOLUTIONS
Create • Implement • Develop

Original CAD Solutions Ltd
Technology Business Centre, 2 Alexandra Gate, Cardiff, CF24 2SA

Tel: 02920 448170 **www.originalcad.co.uk**

Client

ALEXANDRA GATE BUSINESS CENTRE LTD

Drawing Status

AS SURVEYED

Date	Scale	Drawn	Checked	Approved
22.02.2016	1:200 @ A3	OCS/TR	KB	KB

Project Title

ALEXANDRA GATE BUSINESS CENTRE
2 ALEXANDRA GATE
CARDIFF
CF24 2SA

Drawing Title

GROUND FLOOR PLAN

Drawing Number	Rev
OCS-AGBC-A-001	A